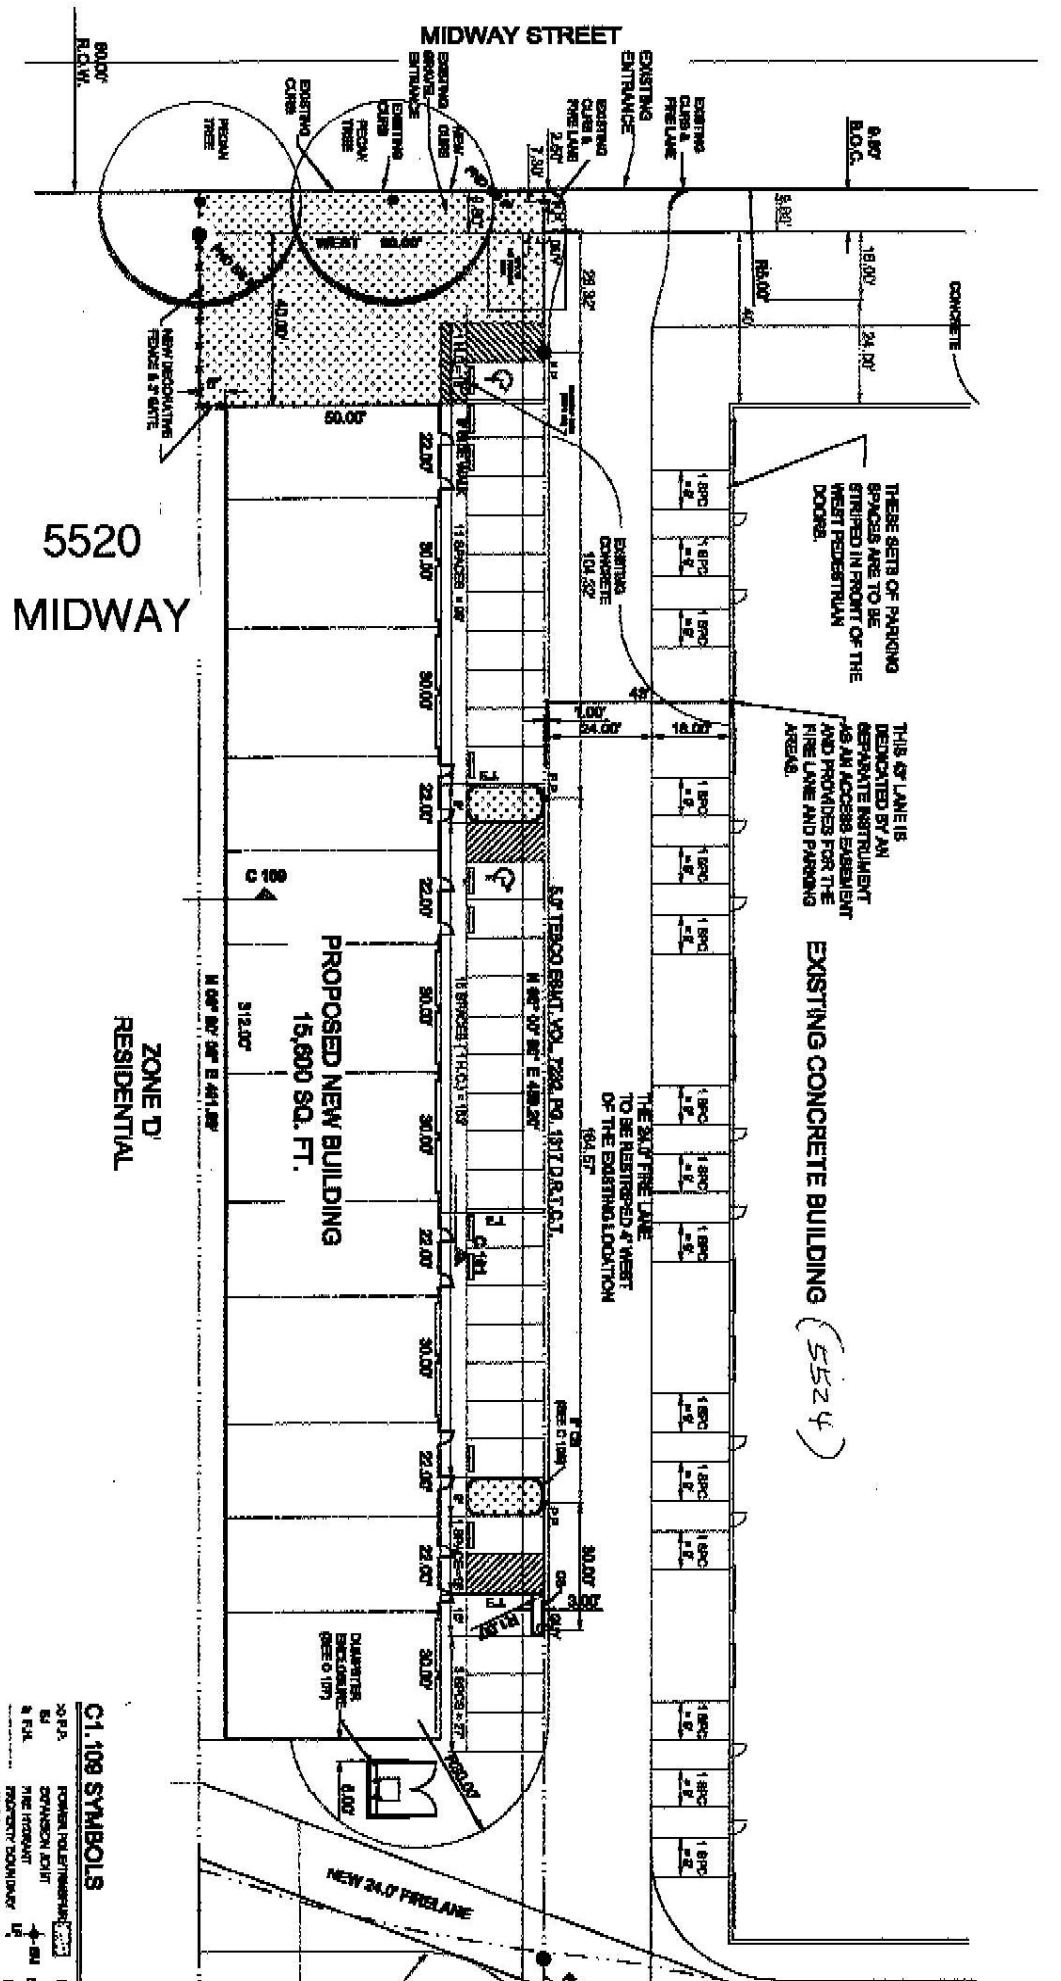


C 100 BUILDING SITE PLAN